


**SUPPLY AIR FILTER AND RETURN AIR DUCT  
SMOKE DETECTION SYSTEM**

**NOTES:**

1. FOR LEGEND GENERAL
2. FOR B6 U
3. FOR B6 L SEE DWG

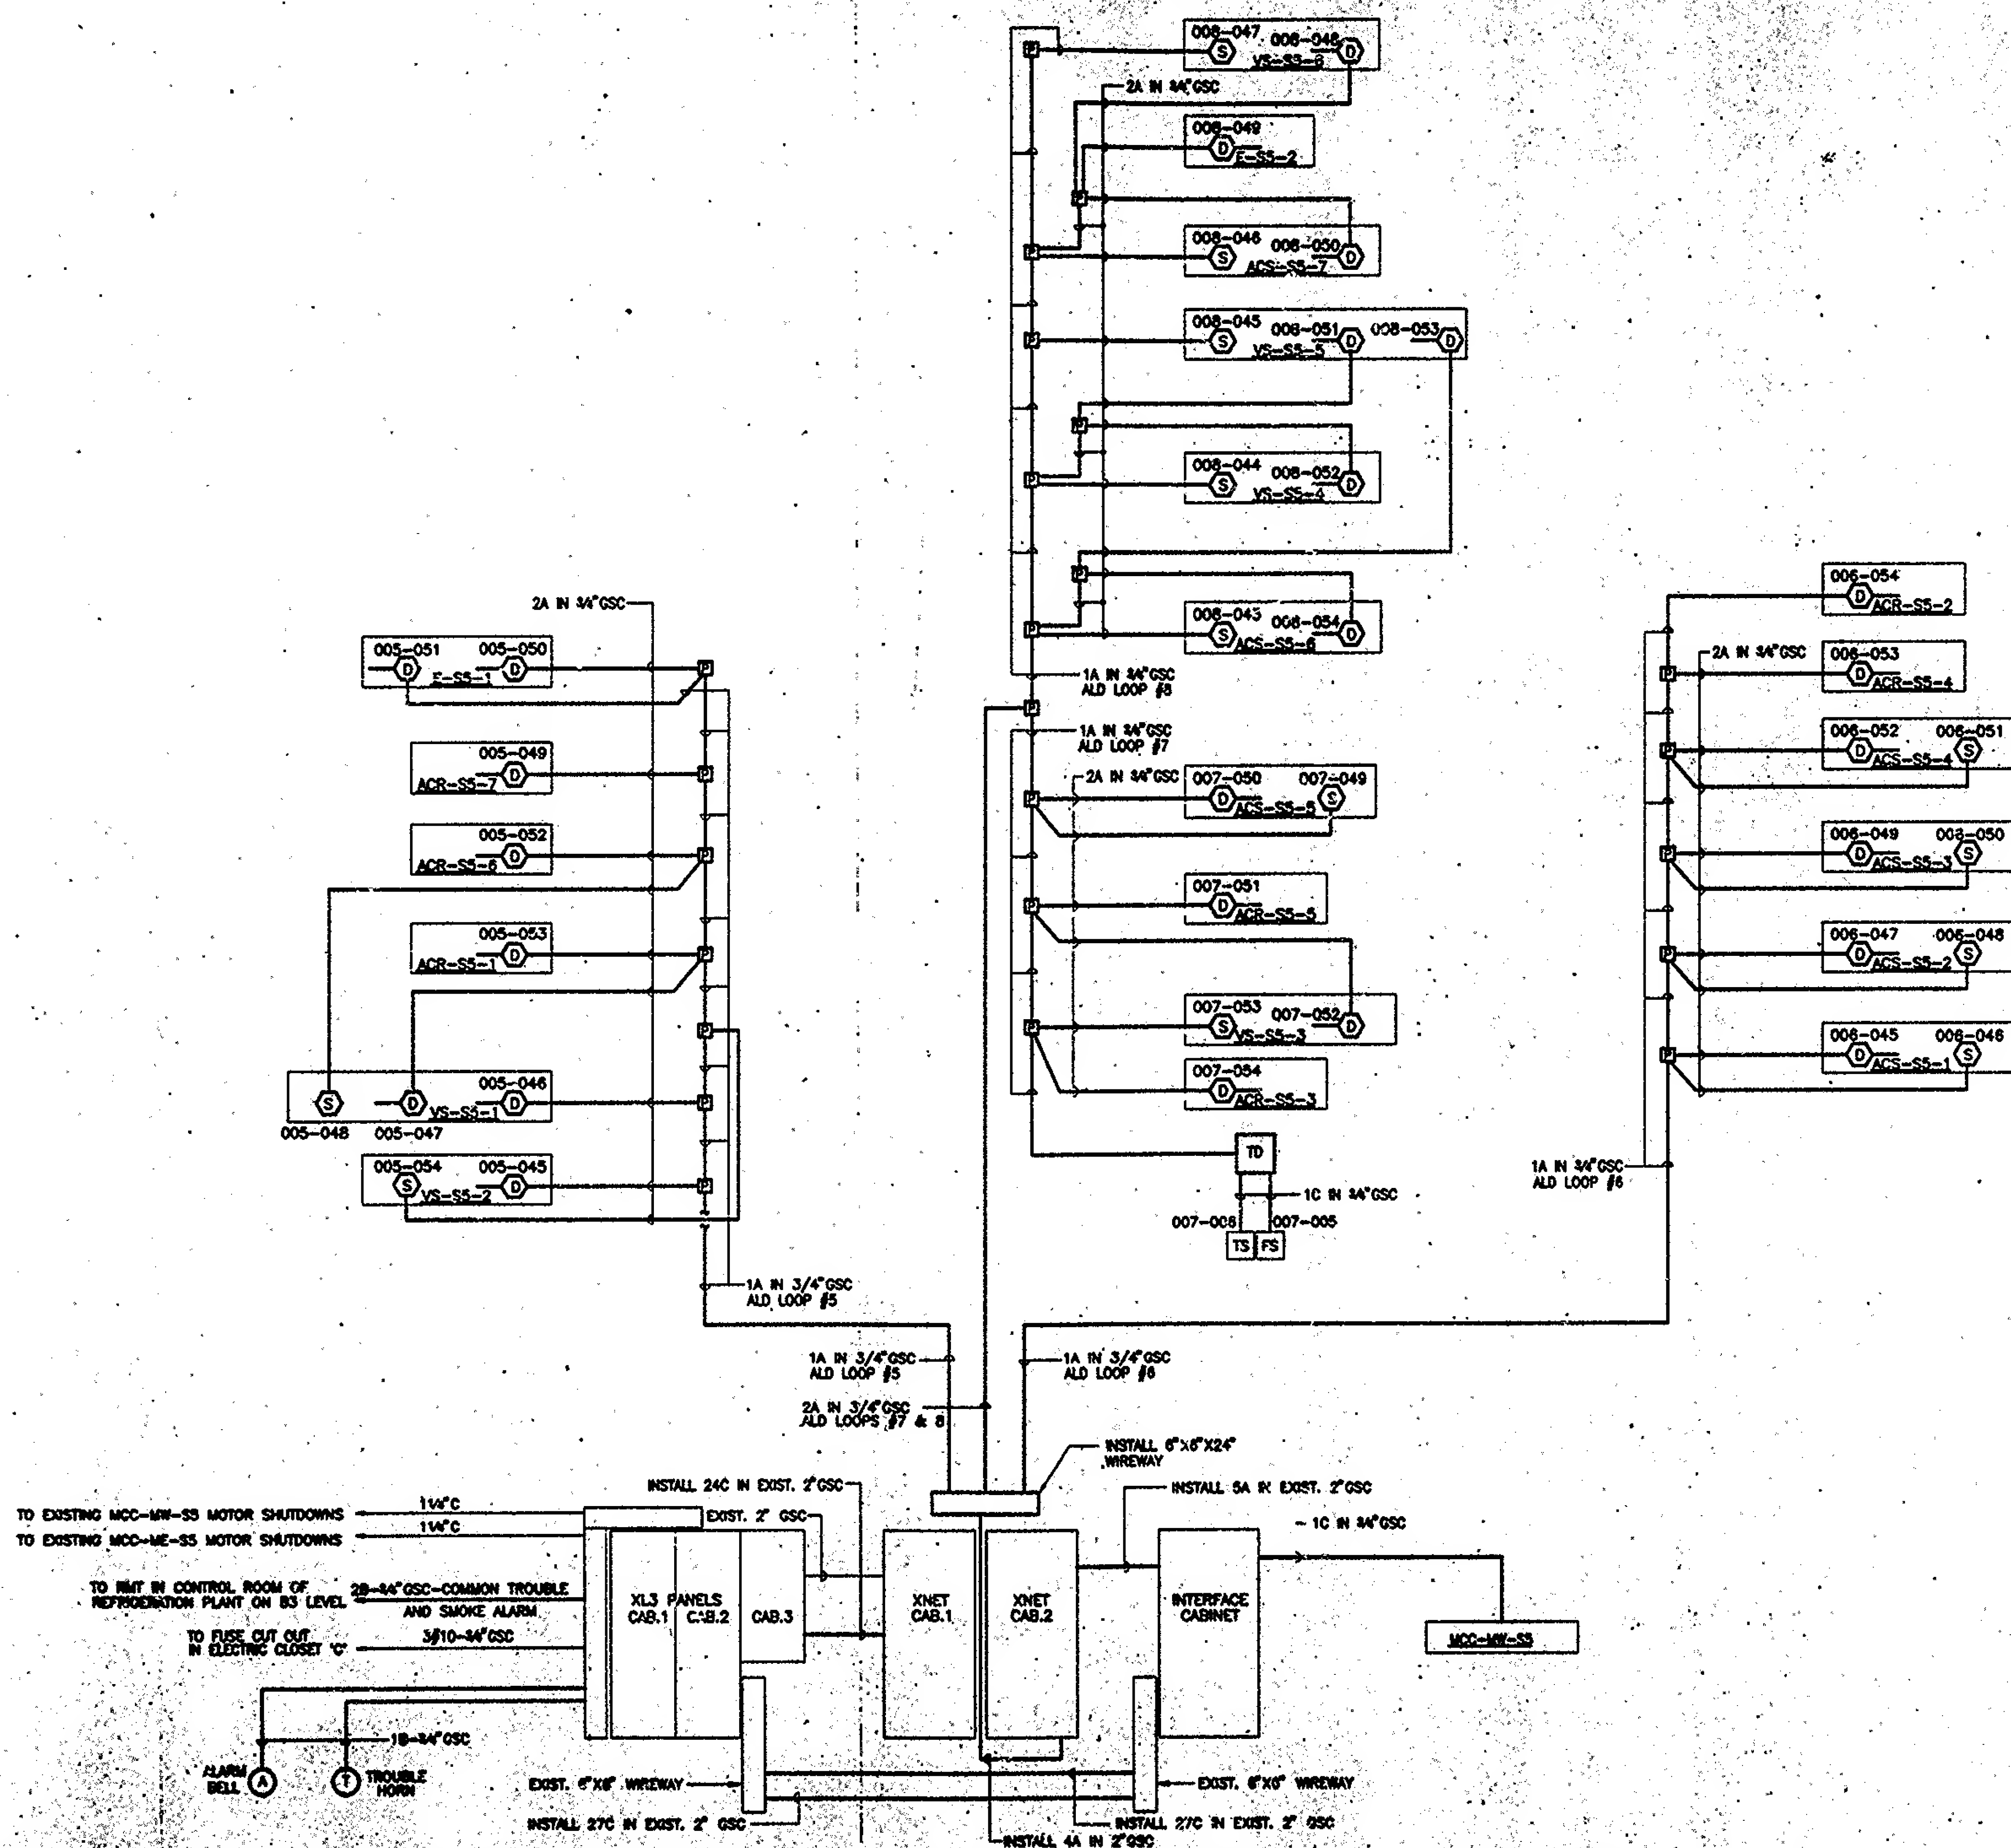

I HEREBY CERTIFY THAT THIS IS  
CORRECT COPY OF ONE OF THE  
DRAWINGS CONSTITUTING A PART  
OF CONTRACT NO. J10-061-081  
THE FORM IN WHICH SAID DRAWING  
EXISTED AT THE TIME THE SAID  
DRAWING WAS EXECUTED BY THE PARTY  
DATE 2/1/00  
DATE 4/00  
ENGINEERING